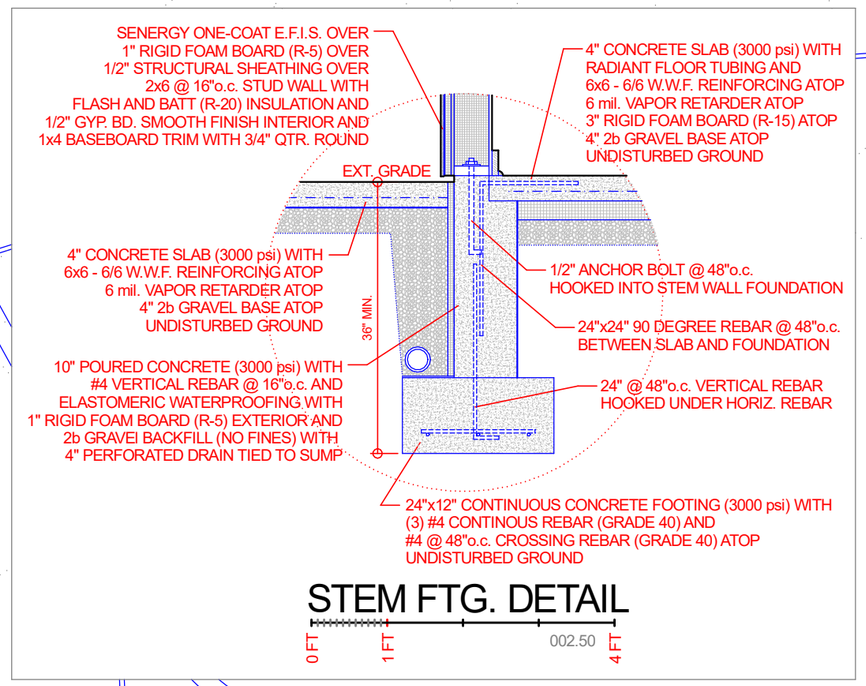

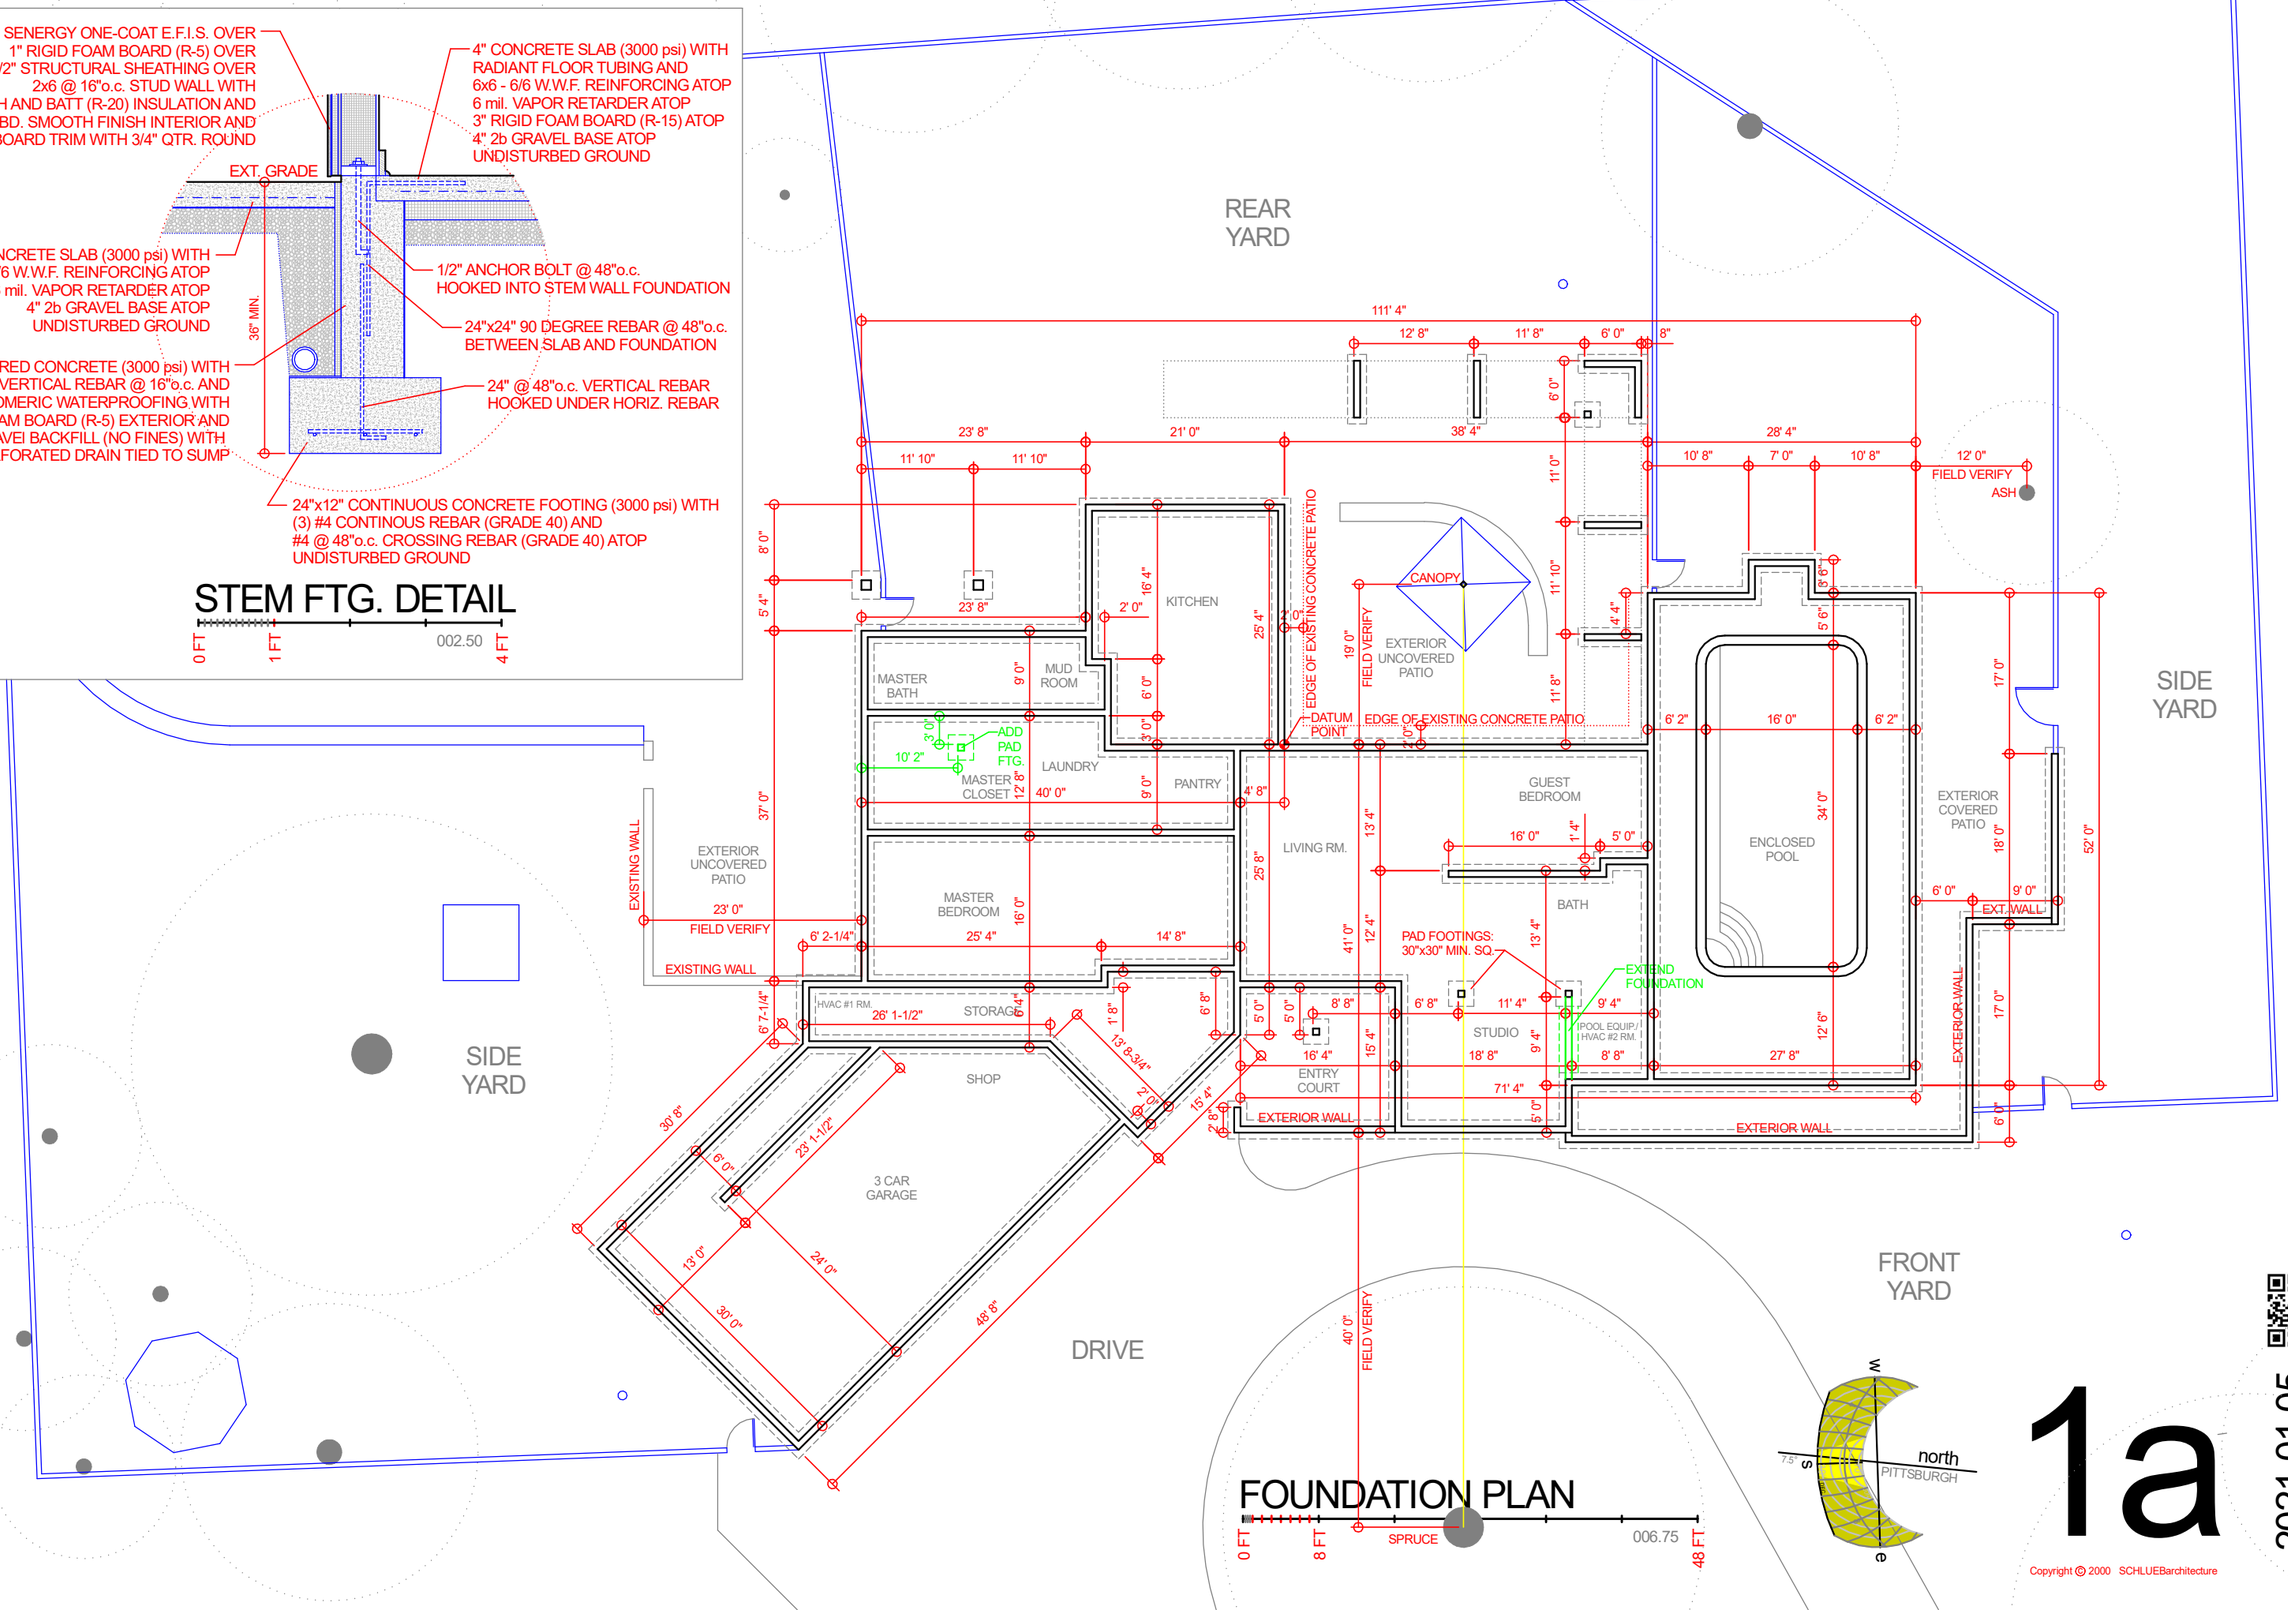

FOUNDATION PLAN

KU / BANDY RESIDENCE - CONSTRUCTION SET

1a

2021.01.05

VERIFY DATE FOR REVISIONS AT:
www.FINALmove.com/193dbak

Copyright © 2000 SCHLUEBarchitecture