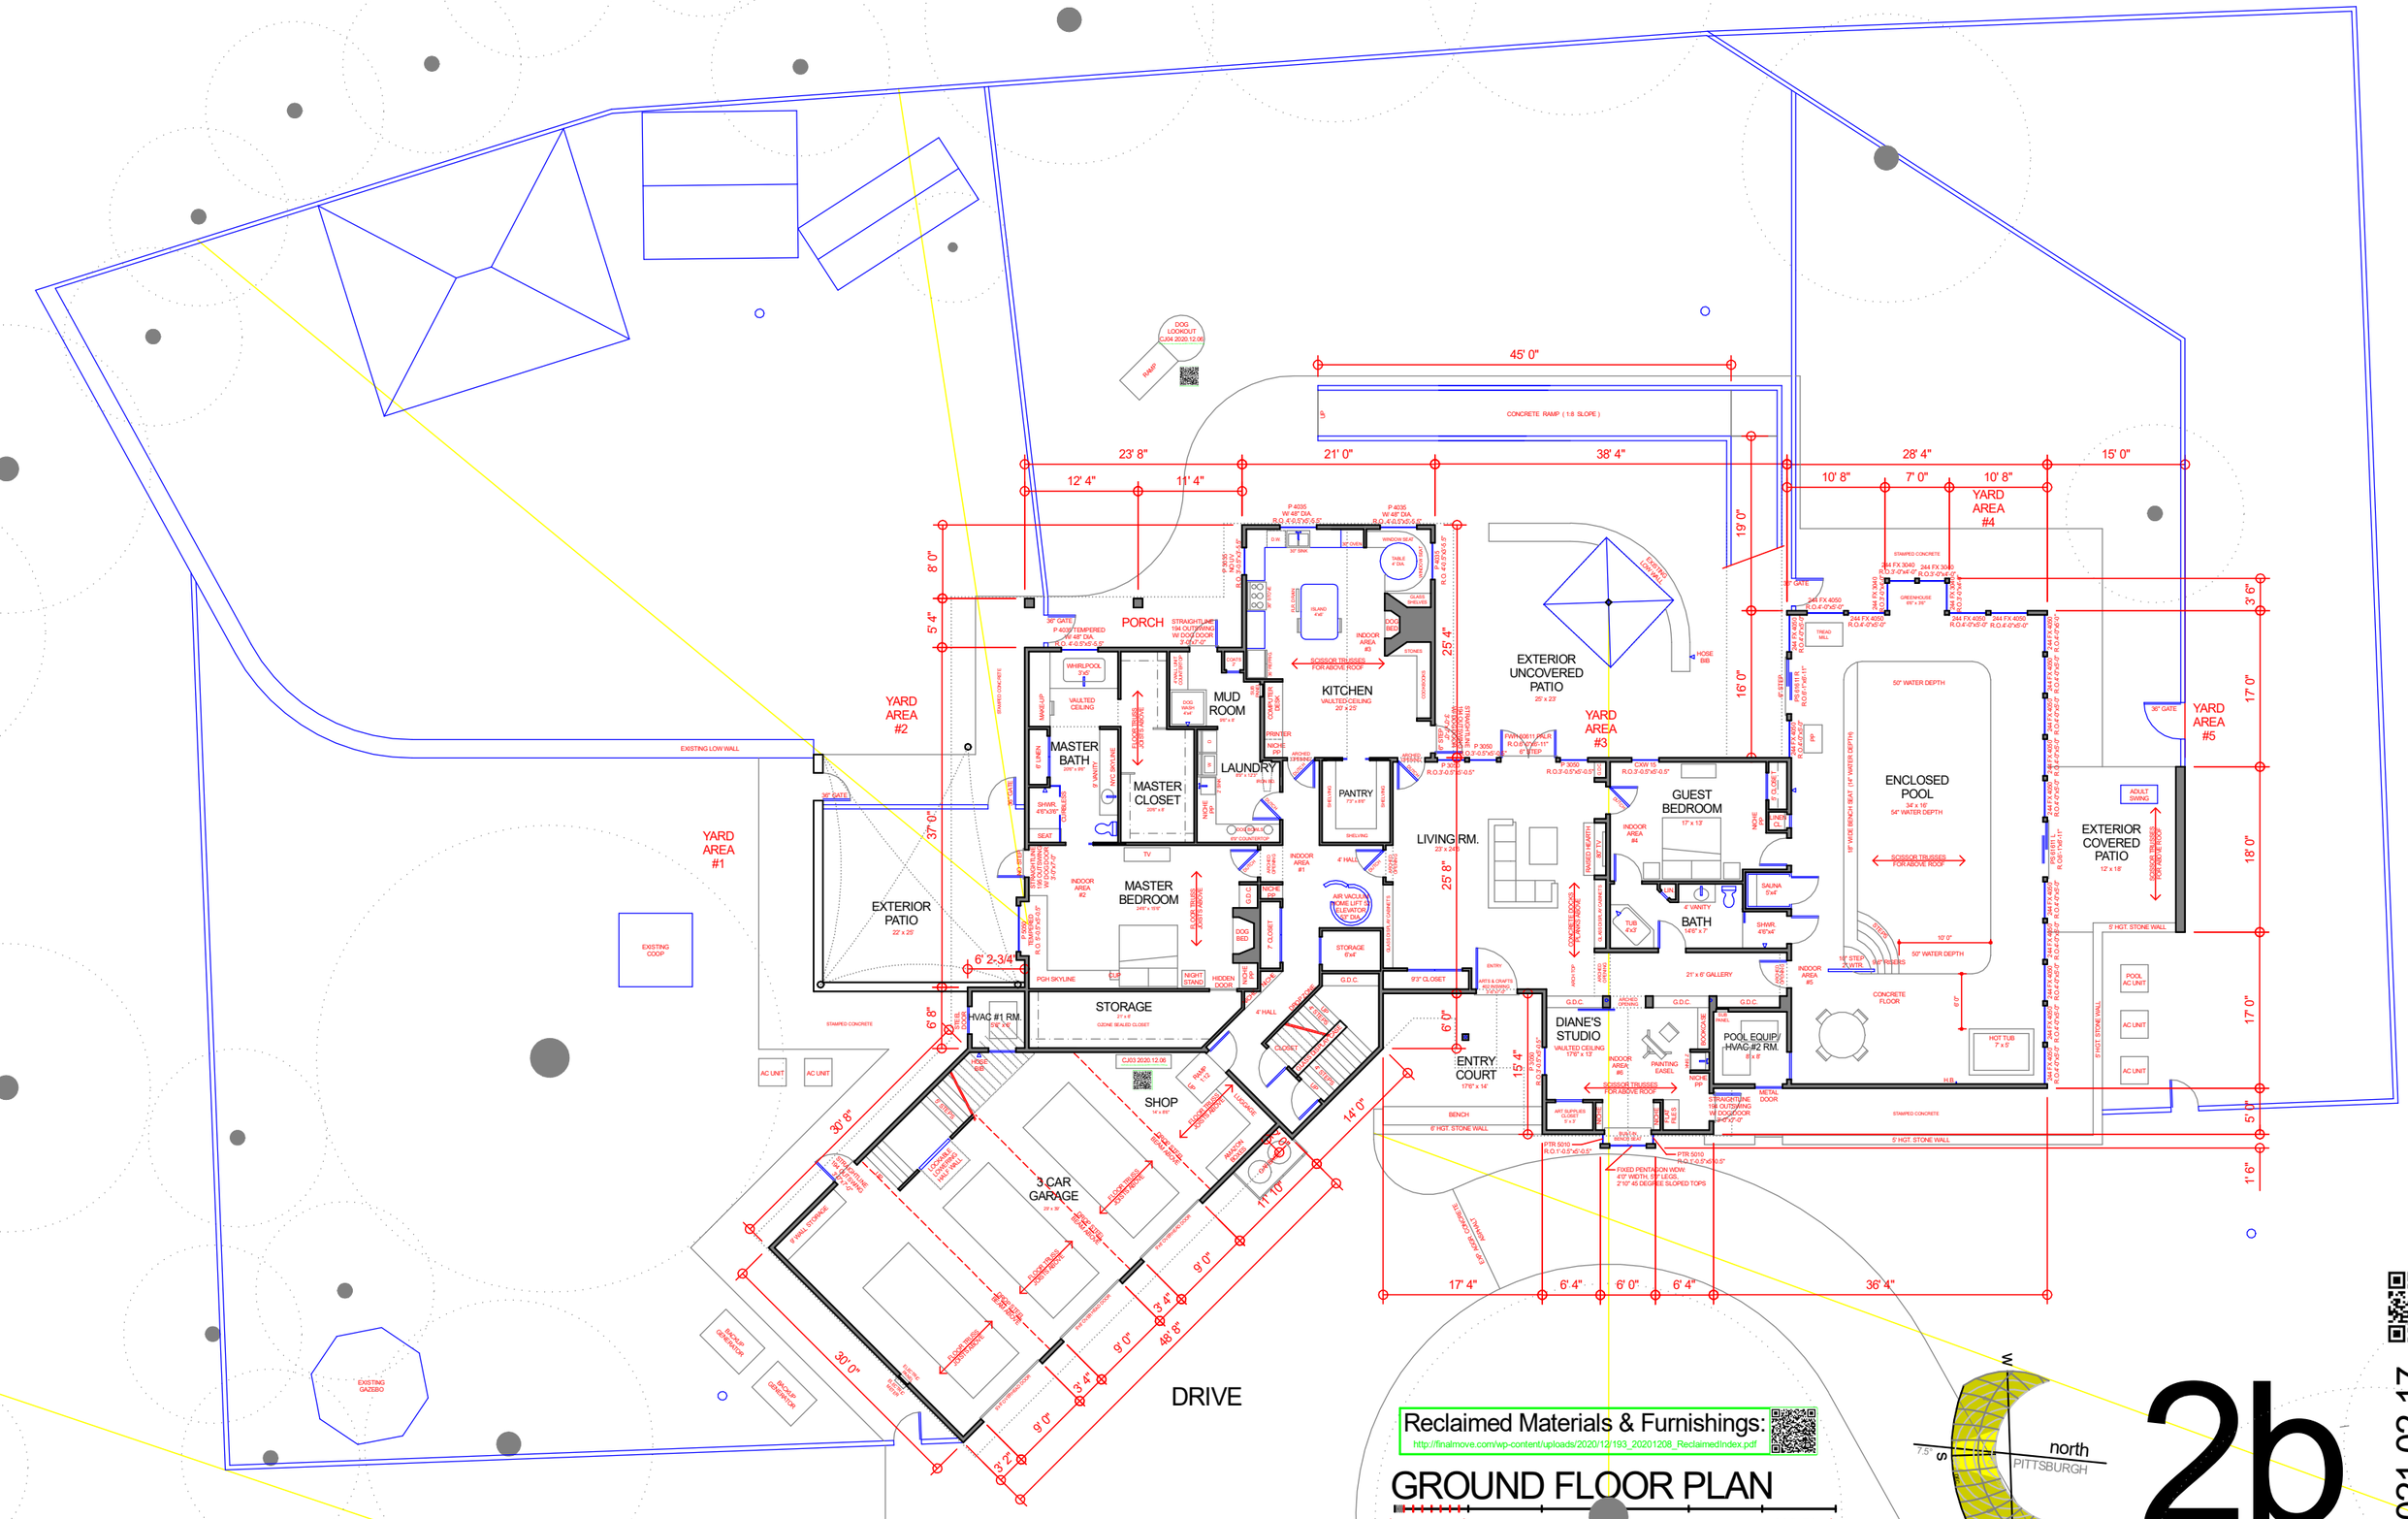
KU / BANDY RESIDENCE - CONSTRUCTION SET
GROUND FLOOR PLAN
032.50
0 FT
8 FT
48 FT
Reclaimed Materials & Furnishings:
http://finalmove.com/wp-content/uploads/2020/12/193_20201208_ReclaimedIndex.pdf
north
PITTSBURGH
2b
2021.02.17
VERIFY DATE FOR REVISIONS AT:
www.FINALmove.com/193dbak
Copyright © 2000 SCHLUEBarchitecture
KITCHEN
LIVING RM.
MUD ROOM
LAUNDRY
PANTRY
MASTER BATH
MASTER CLOSET
MASTER BEDROOM
GUEST BEDROOM
BATH
EXTERIOR UNCOVERED PATIO
EXTERIOR PATIO
EXTERIOR COVERED PATIO
ENCLOSED POOL
POOL EQUIP/ HVAC #2 RM.
DIANE'S STUDIO
ENTRY COURT
STORAGE
HVAC #1 RM.
SHOP
3 CAR GARAGE
PORCH
DRIVE
YARD AREA #1
YARD AREA #2
YARD AREA #3
YARD AREA #4
YARD AREA #5
45' 0"
38' 4"
28' 4"
23' 8"
21' 0"
15' 0"
12' 4"
11' 4"
10' 8"
7' 0"
10' 8"
30' 8"
30' 0"
48' 8"
36' 4"
17' 4"
6' 4"
6' 0"
6' 4"
6' 2-3/4"
14' 0"
11' 10"
9' 0"
3' 4"
3' 2"
8' 0"
5' 4"
37' 0"
19' 0"
16' 0"
25' 4"
25' 8"
15' 4"
6' 0"
6' 8"
3' 6"
17' 0"
18' 0"
5' 0"
1' 6"